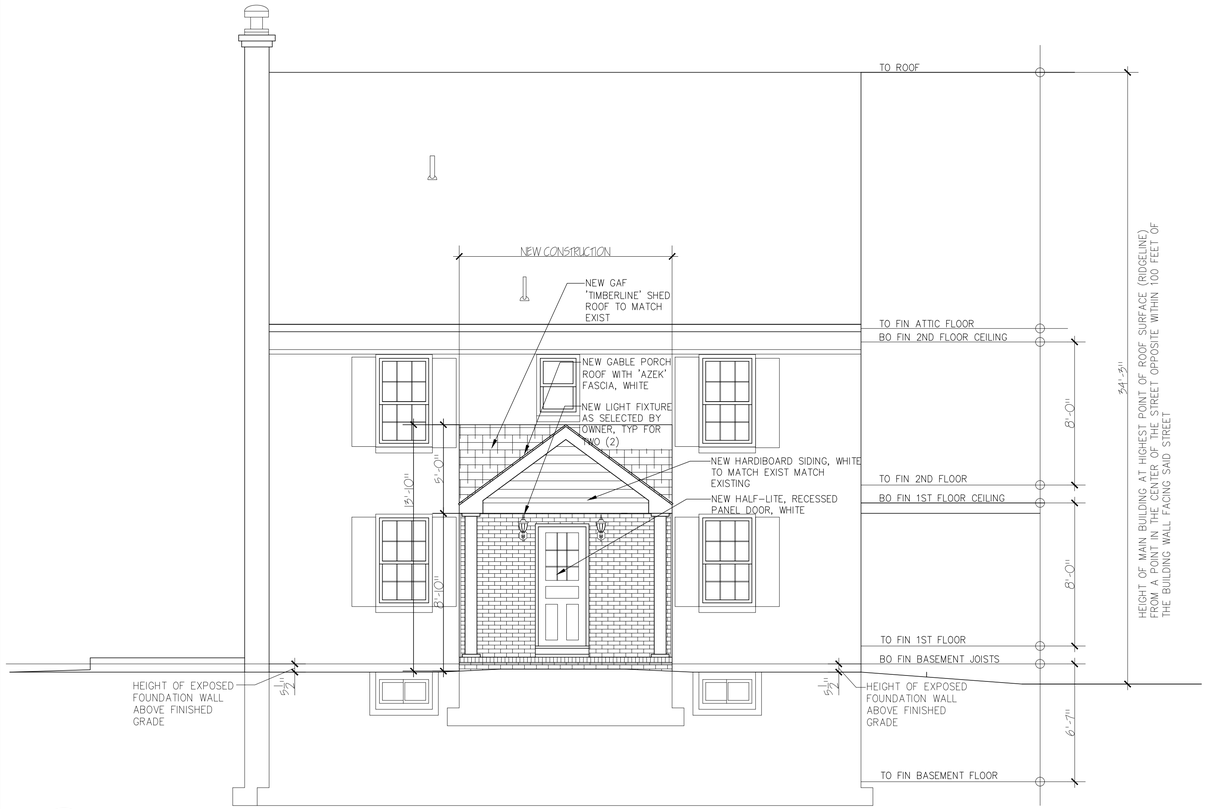

A A-02 NEW FRONT ELEVATION
SCALE: 1/4" = 1'-0"

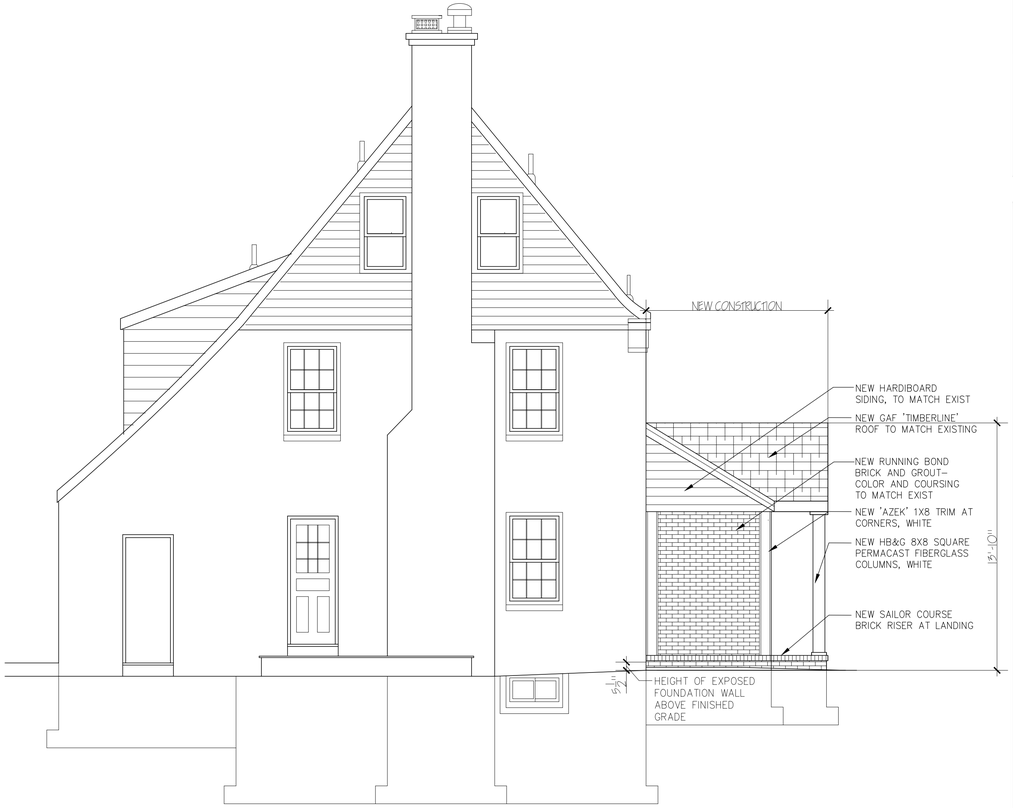

B A-02 NEW LEFT SIDE ELEVATION
SCALE: 1/4" = 1'-0"

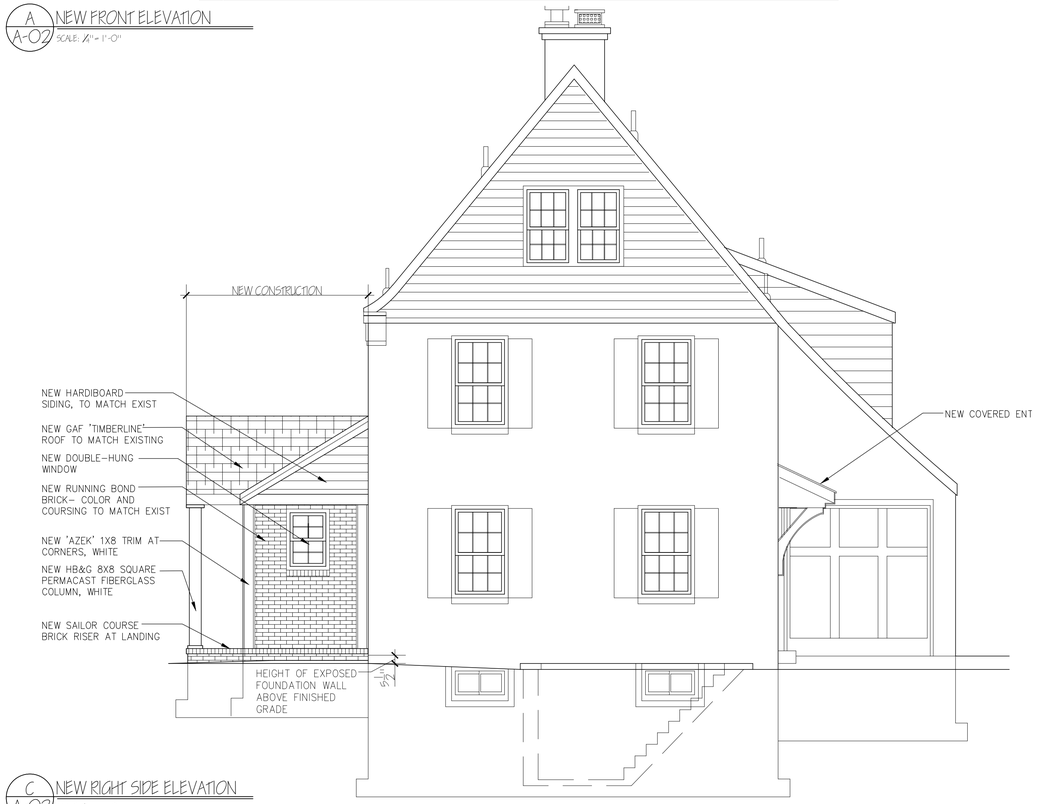

C A-02 NEW RIGHT SIDE ELEVATION
SCALE: 1/4" = 1'-0"

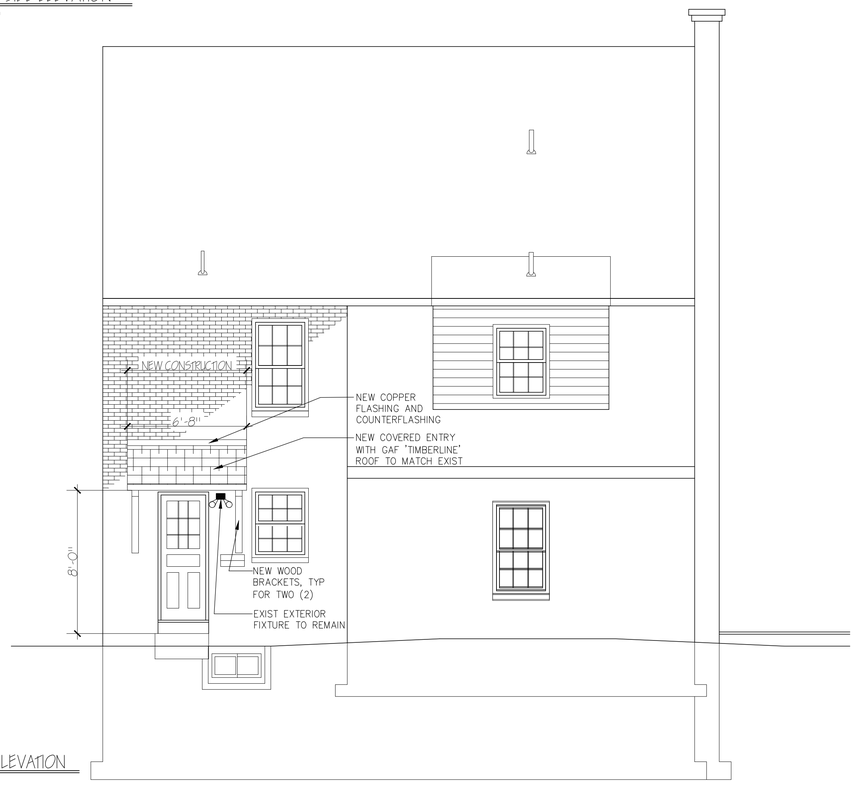

D A-02 NEW REAR ELEVATION
SCALE: 1/4" = 1'-0"

NO. DATE ISSUE

VERDIGRIS ARCHITECTS, LLC
14 BREARLY CRESCENT
FAIR LAWN, NJ 07410
201-925-0612
amy@verdigrisarchitects.com
ARCHITECTURE
INTERIOR DESIGN

verdigris architects

Mr. and Ms. Feinberg
New Front Entry Vestibule
2 Ashburn Place
Fair Lawn, NJ 07410
PROJECT #22-01

Amy Hummerstone, RA
NJ Architect: 21AI01301600RA

DRAWING TITLE
New Elevations

SCALE: 1/4"= 1'-0"	DRAWN BY: AH
DATE 05-26-23	SHEET NO. A-02
PROJECT NO. 22-01	Sht 3 of 3